



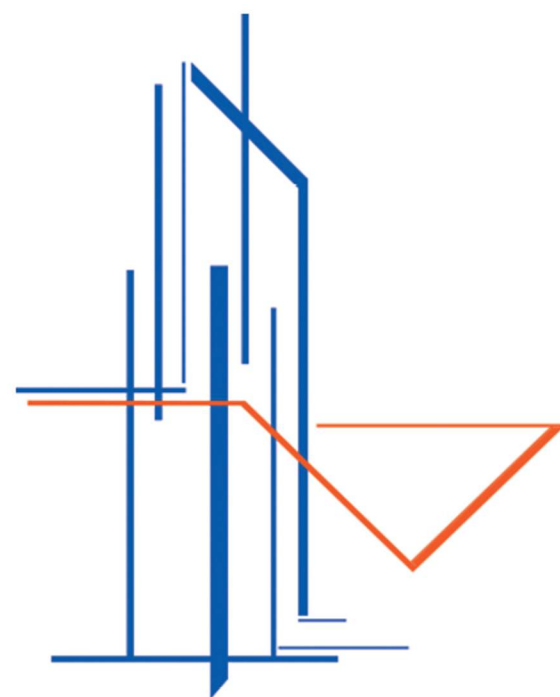


اف ق استشارات هندسية - مقاولات

UFUK


Engineering Consulting & Contracting Services

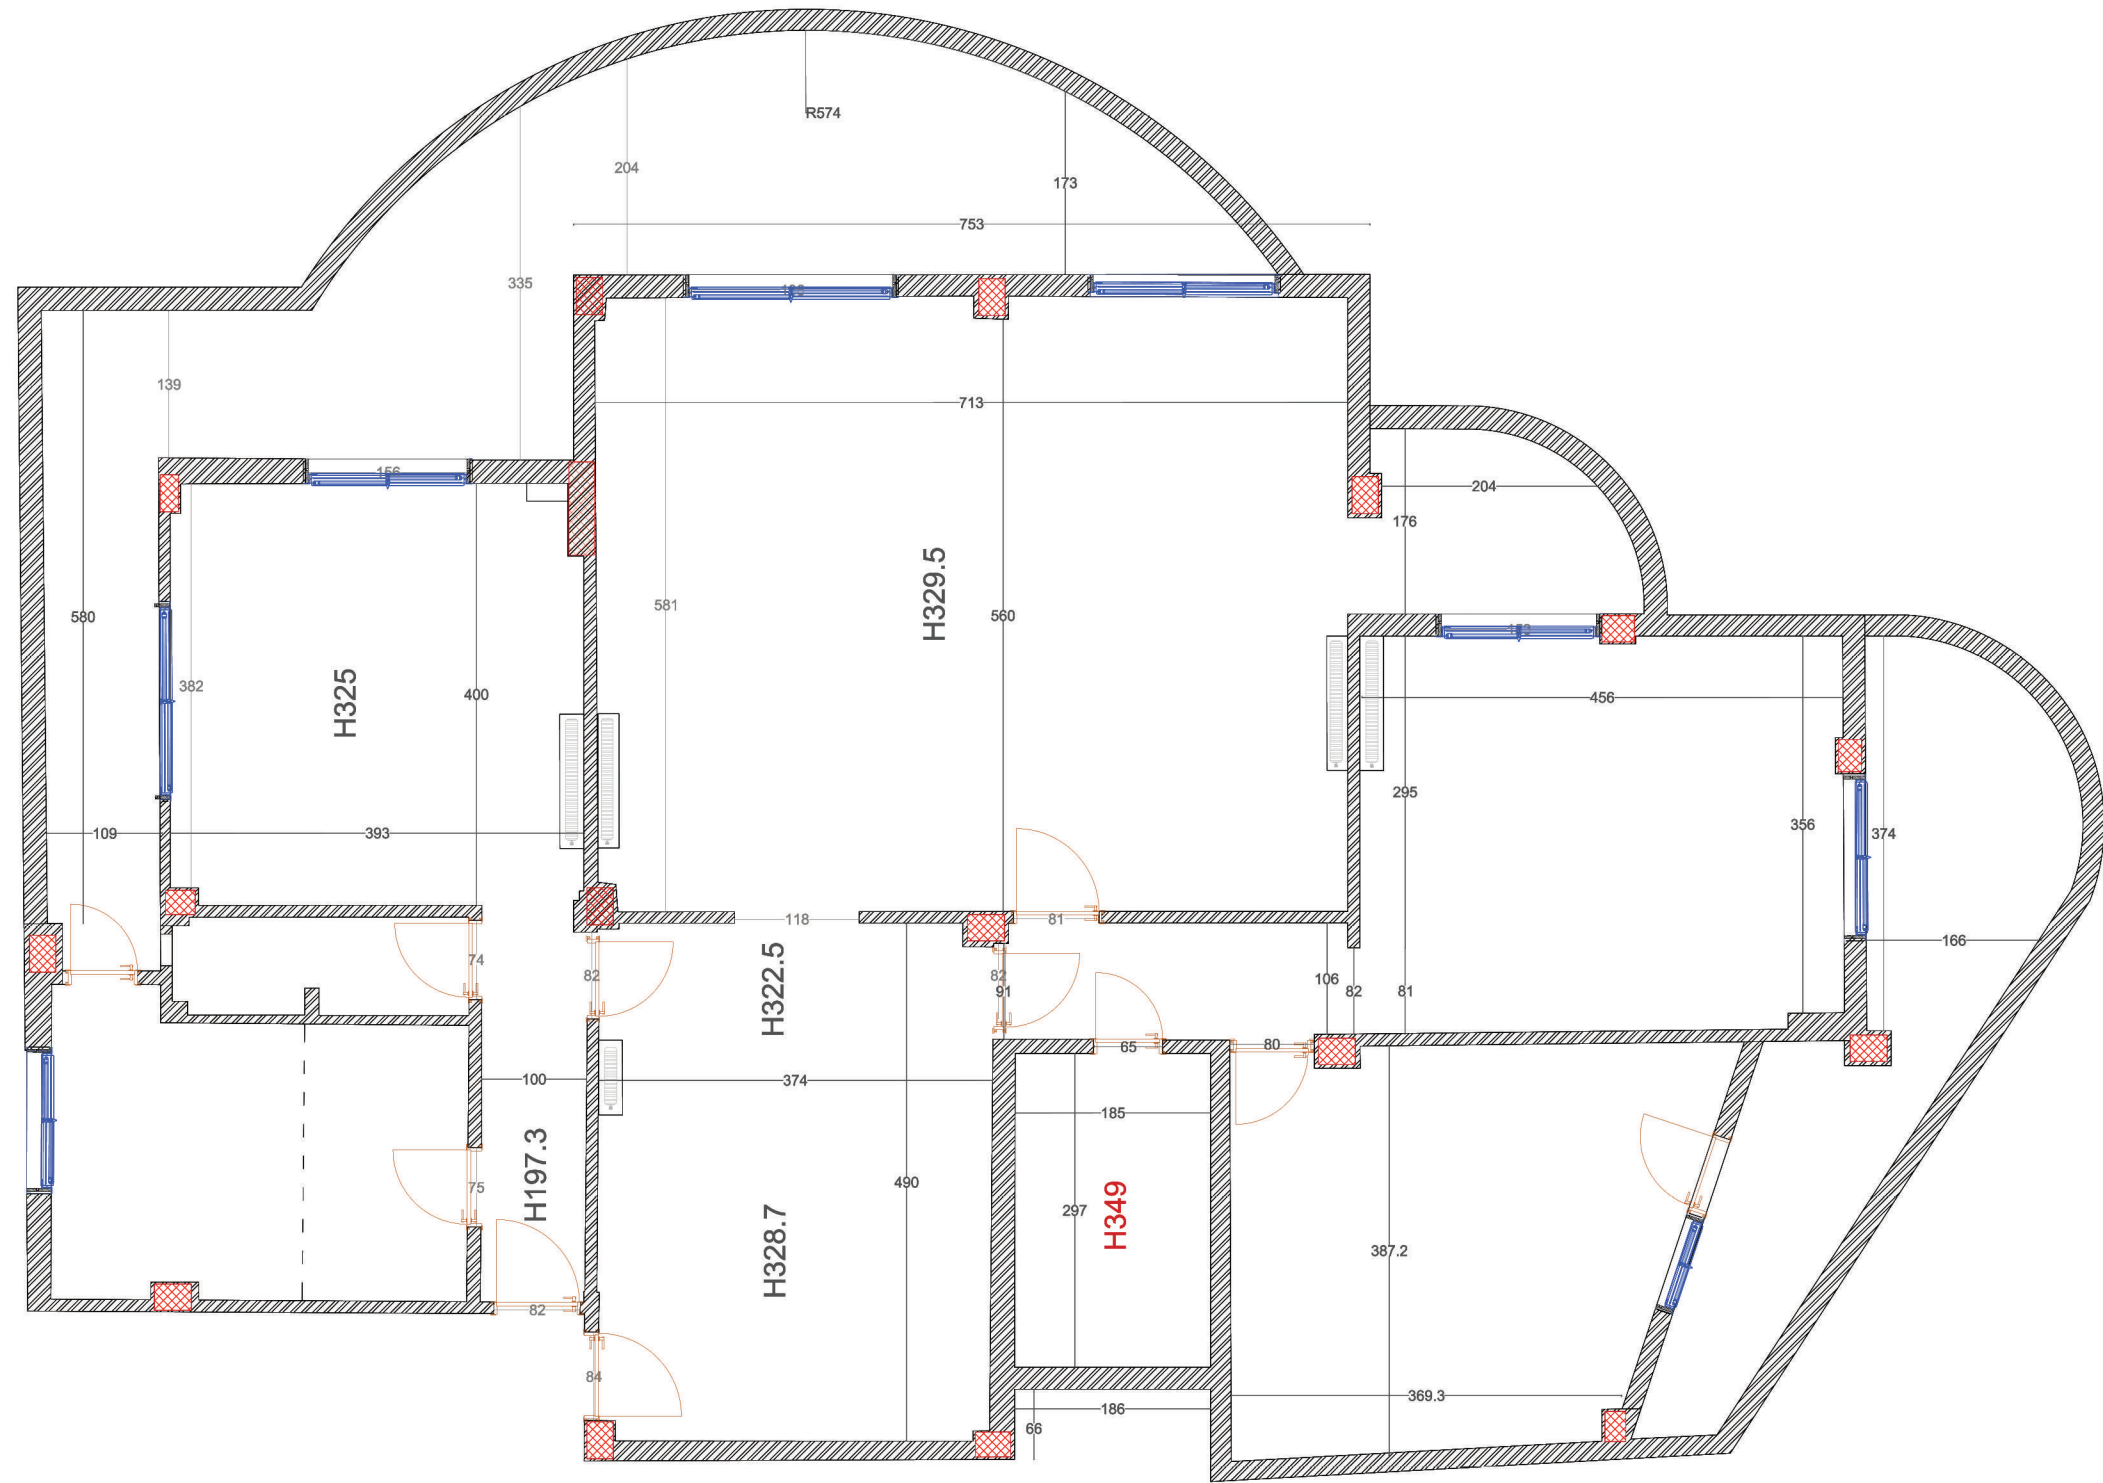

Client Name -	Project adress	DAMASCUS ALJBEH	01
	Date	13/7/2026	
Project Name APARTMENT JBEH	Drawn by	ARCH : ANTON ALMHANNA	
	Checked by	ARCH : TASNEEM ABOU SUBOH	
Sheet Name ASBUILT	Approved by	ARCH : GHAZAL ALSHIEKH	
	Scale		

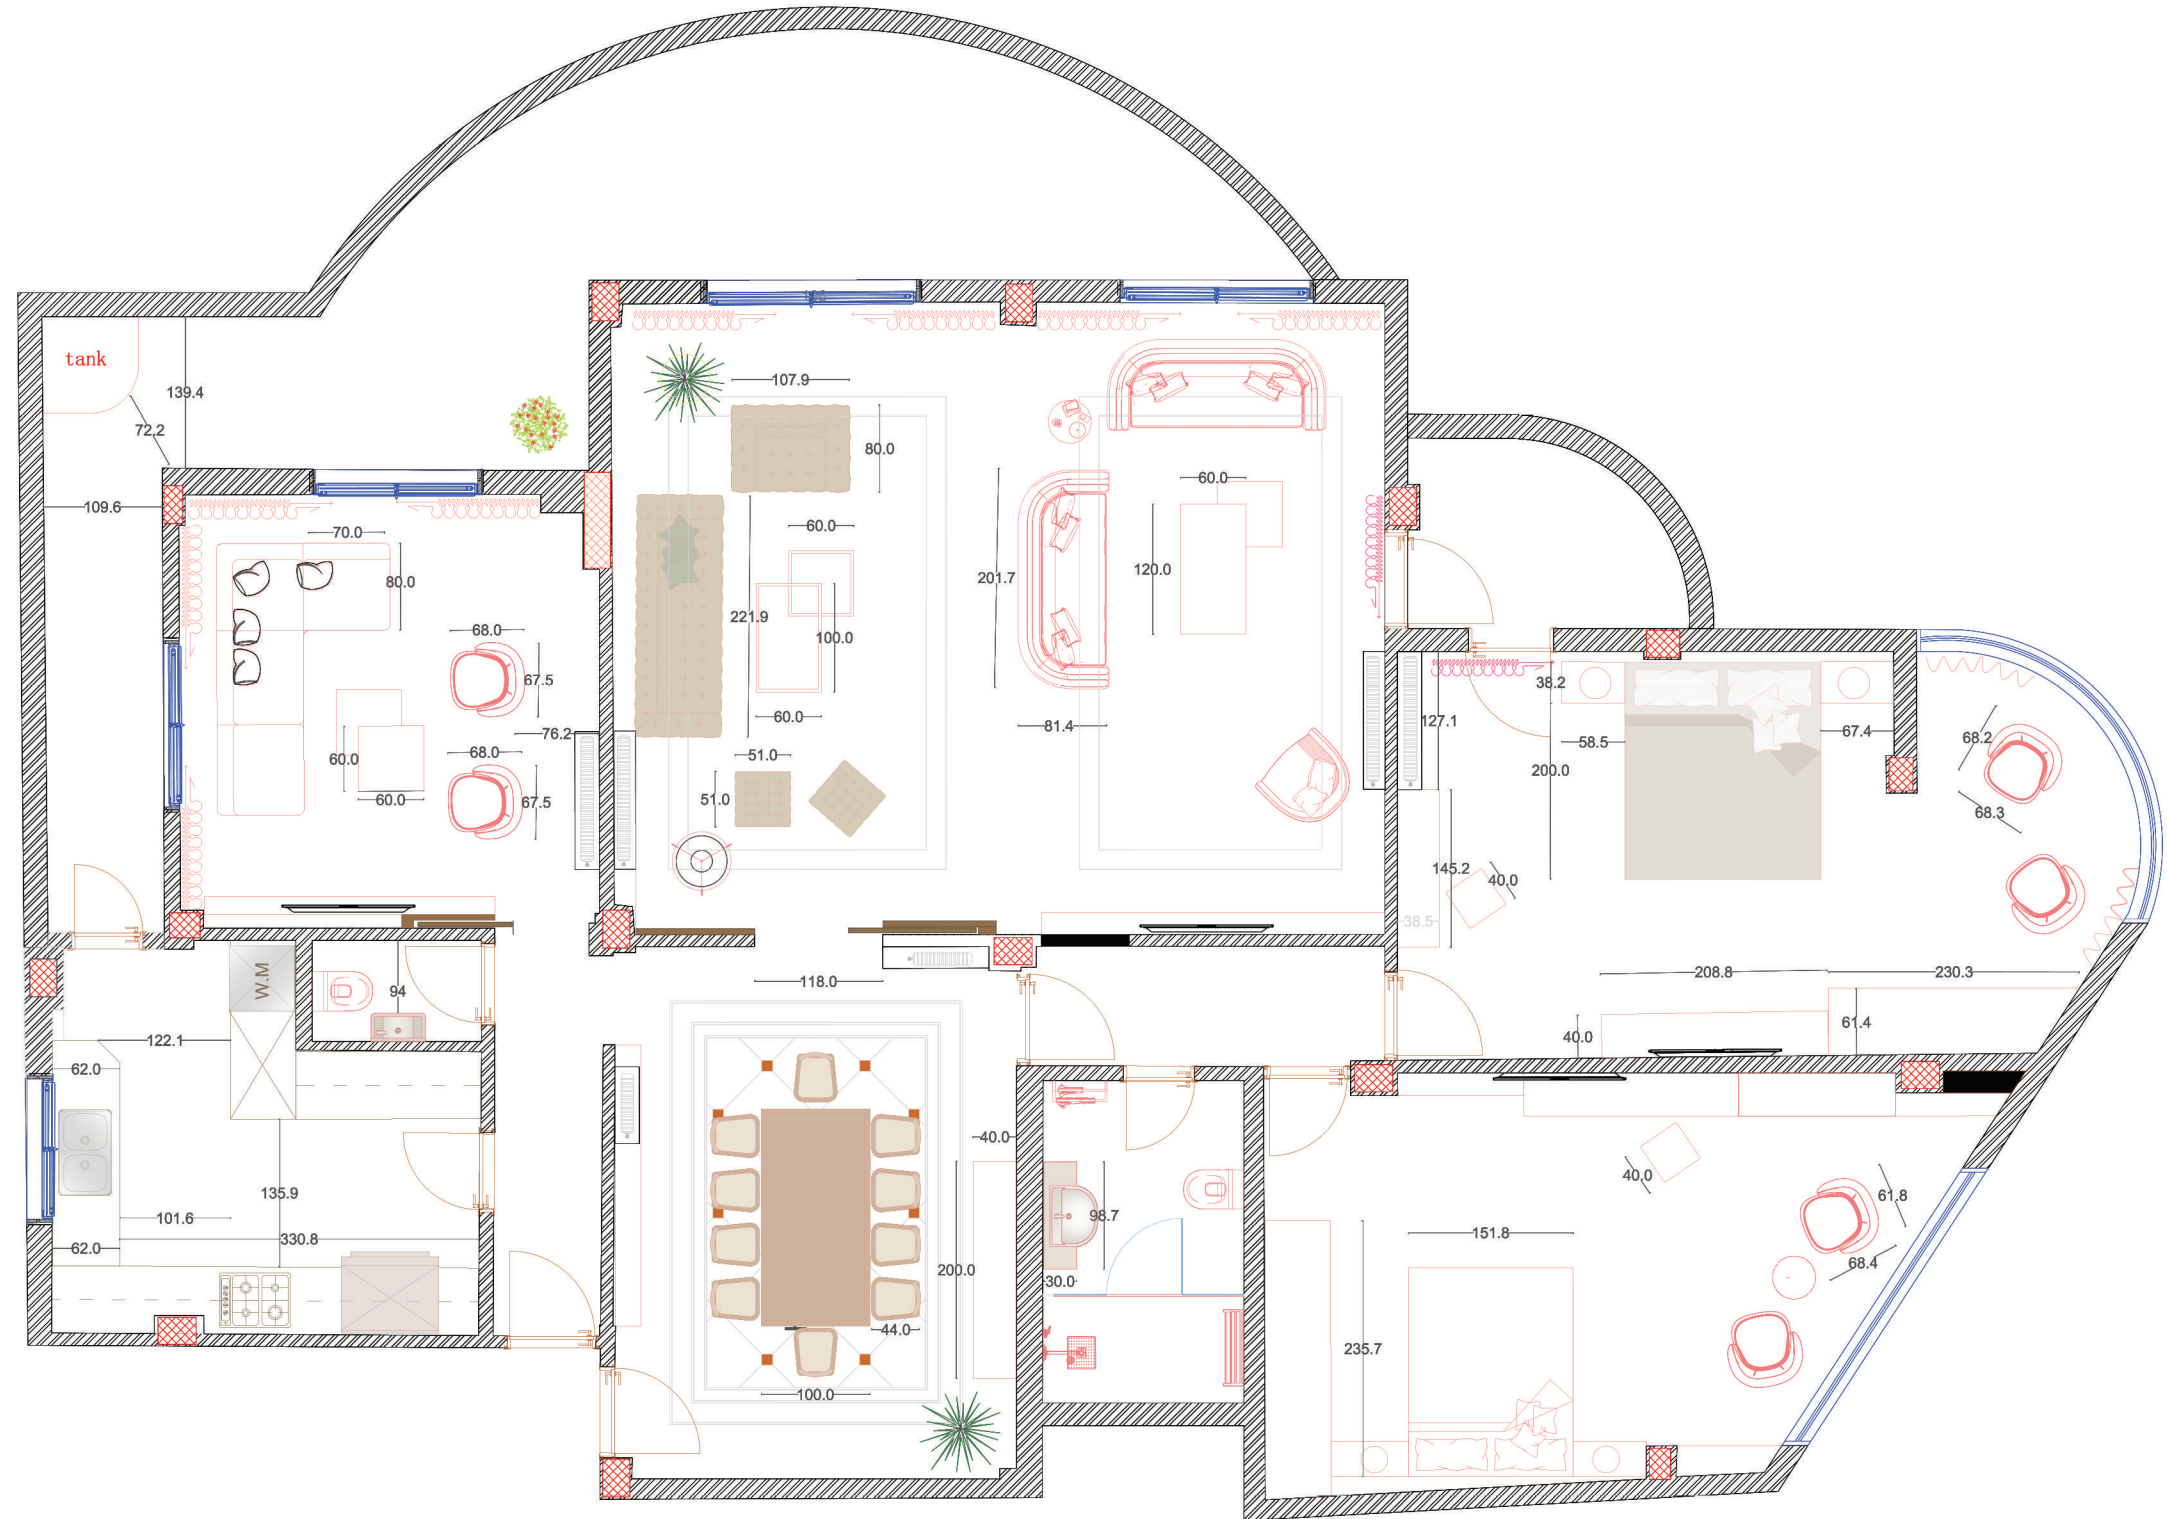

Client Name -	Project adress	DAMASCUS ALJBEH	02
	Date	5/8/2026	
Project Name APARTMENT JBEH	Drawn by	ARCH : TASNEEM ABOU SUBOH	
	Checked by	ARCH : GHAZAL ALSHIEKH	
Sheet Name FURNITURE PLAN	Approved by	ARCH : GHAZAL ALSHIEKH	
	Scale	1:100	

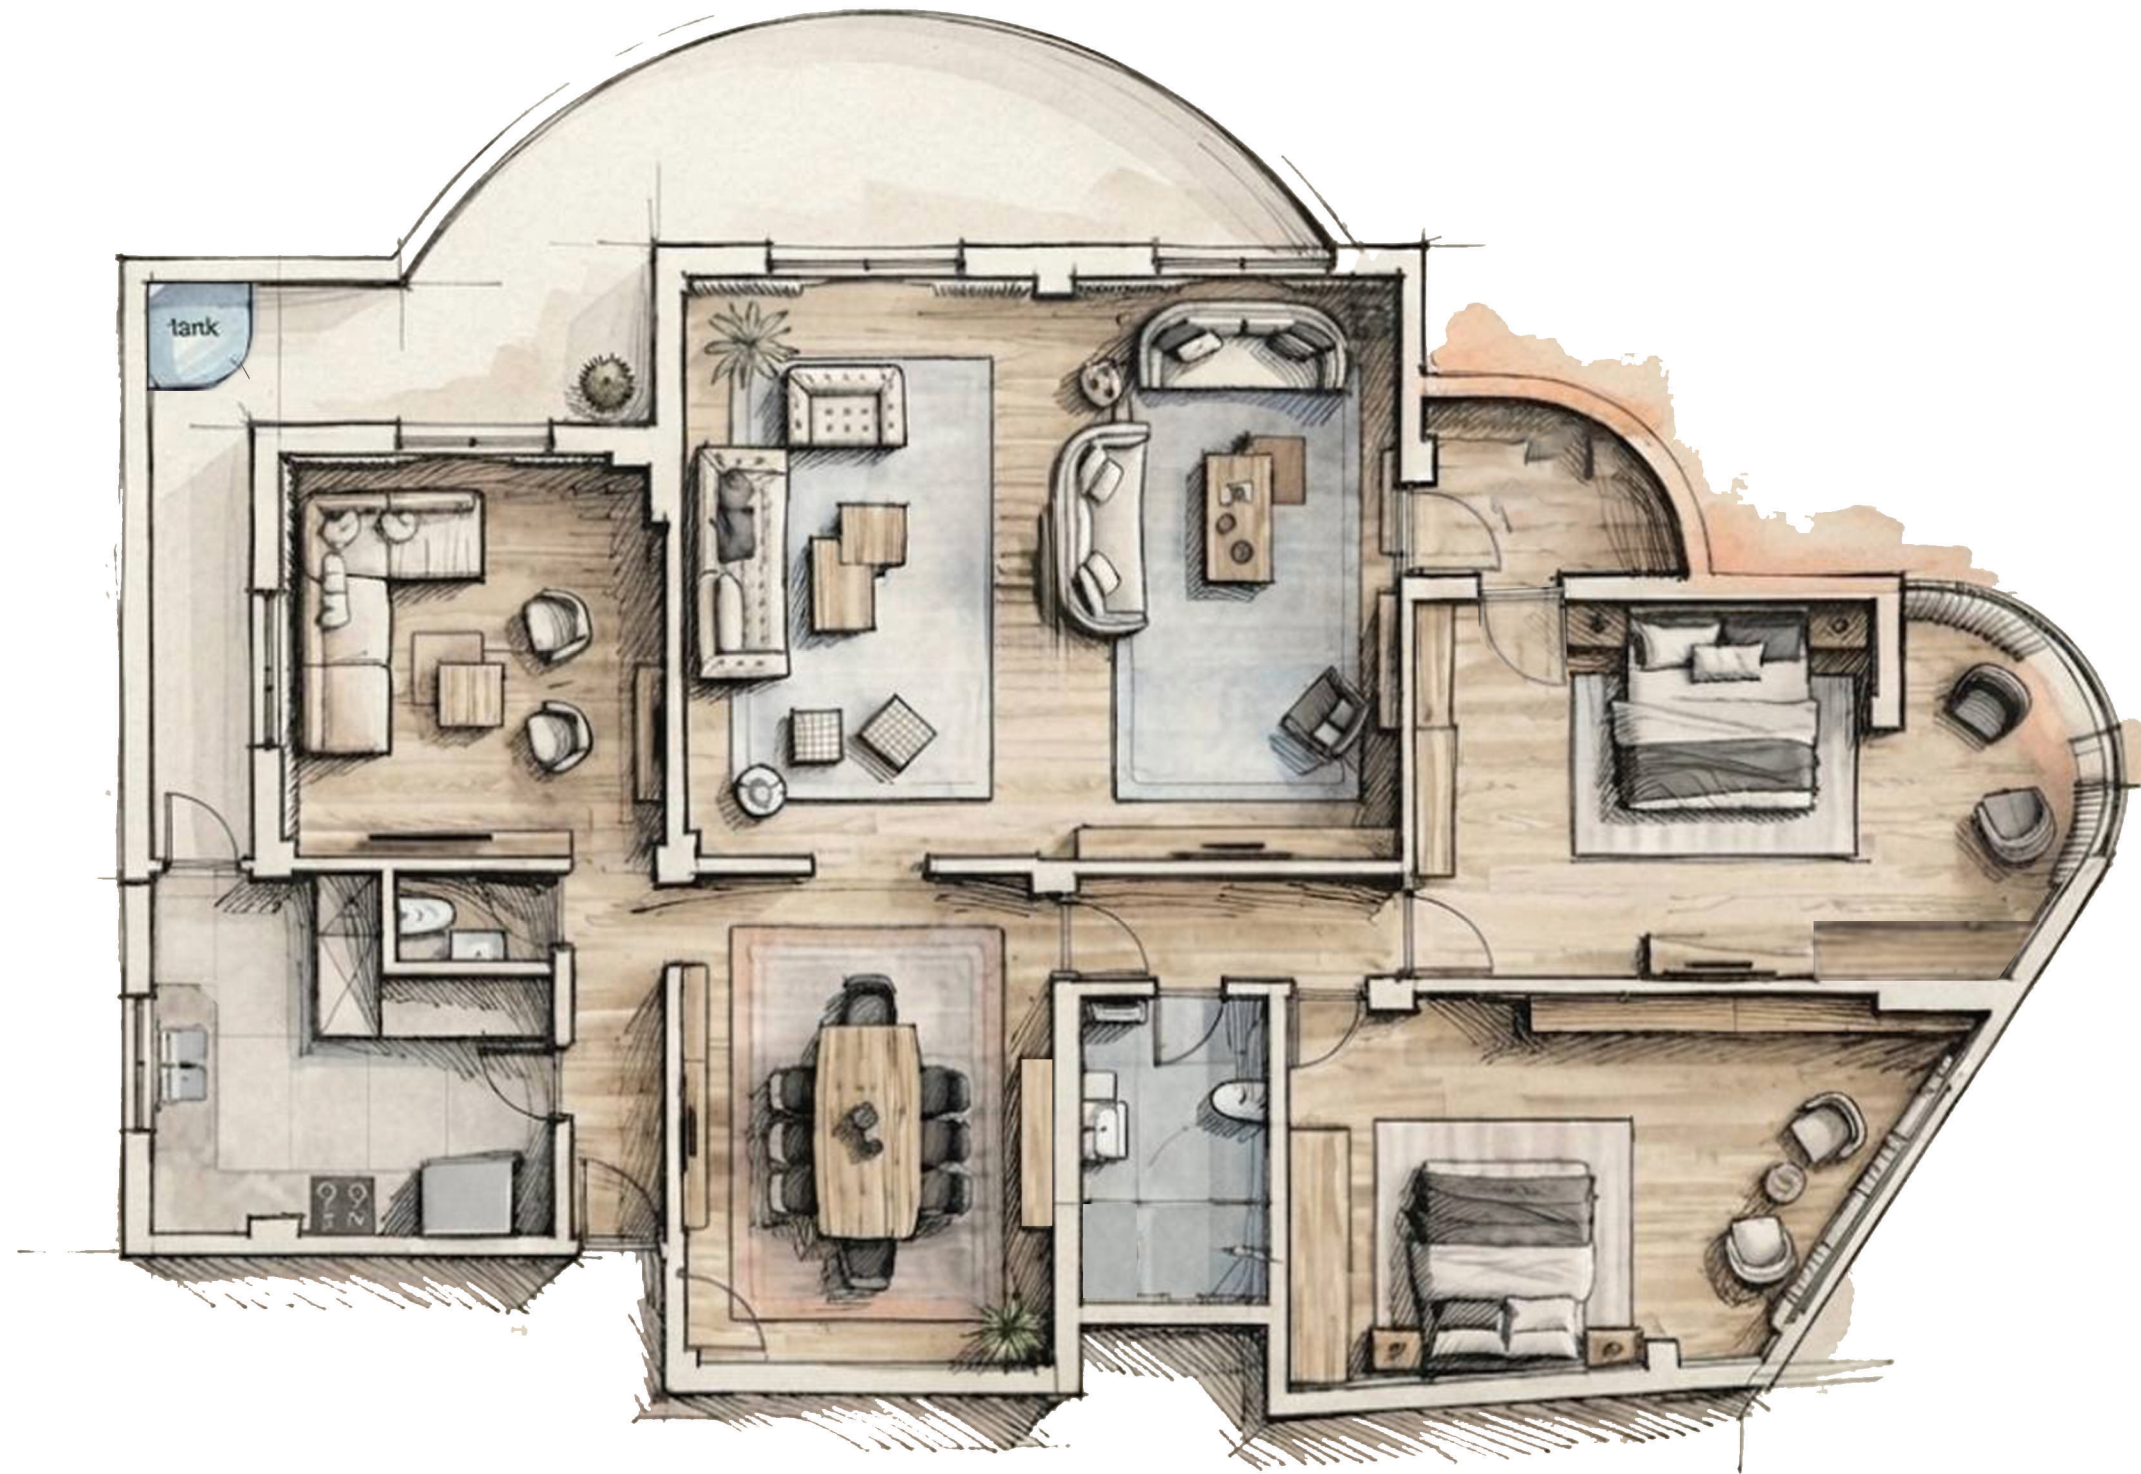

Client Name	Project adress	DAMASCUS ALJBEH	03
	Date	5/8/2026	
Project Name APARTMENT JBEH	Drawn by	ARCH : TASNEEM ABOU SUBOH	
	Checked by	ARCH : GHAZAL ALSHIEKH	
Sheet Name SKETCHING	Approved by	ARCH : GHAZAL ALSHIEKH	
	Scale	1:100	



- BED -

- WARDROBE - CUSTOM MILLWORK
















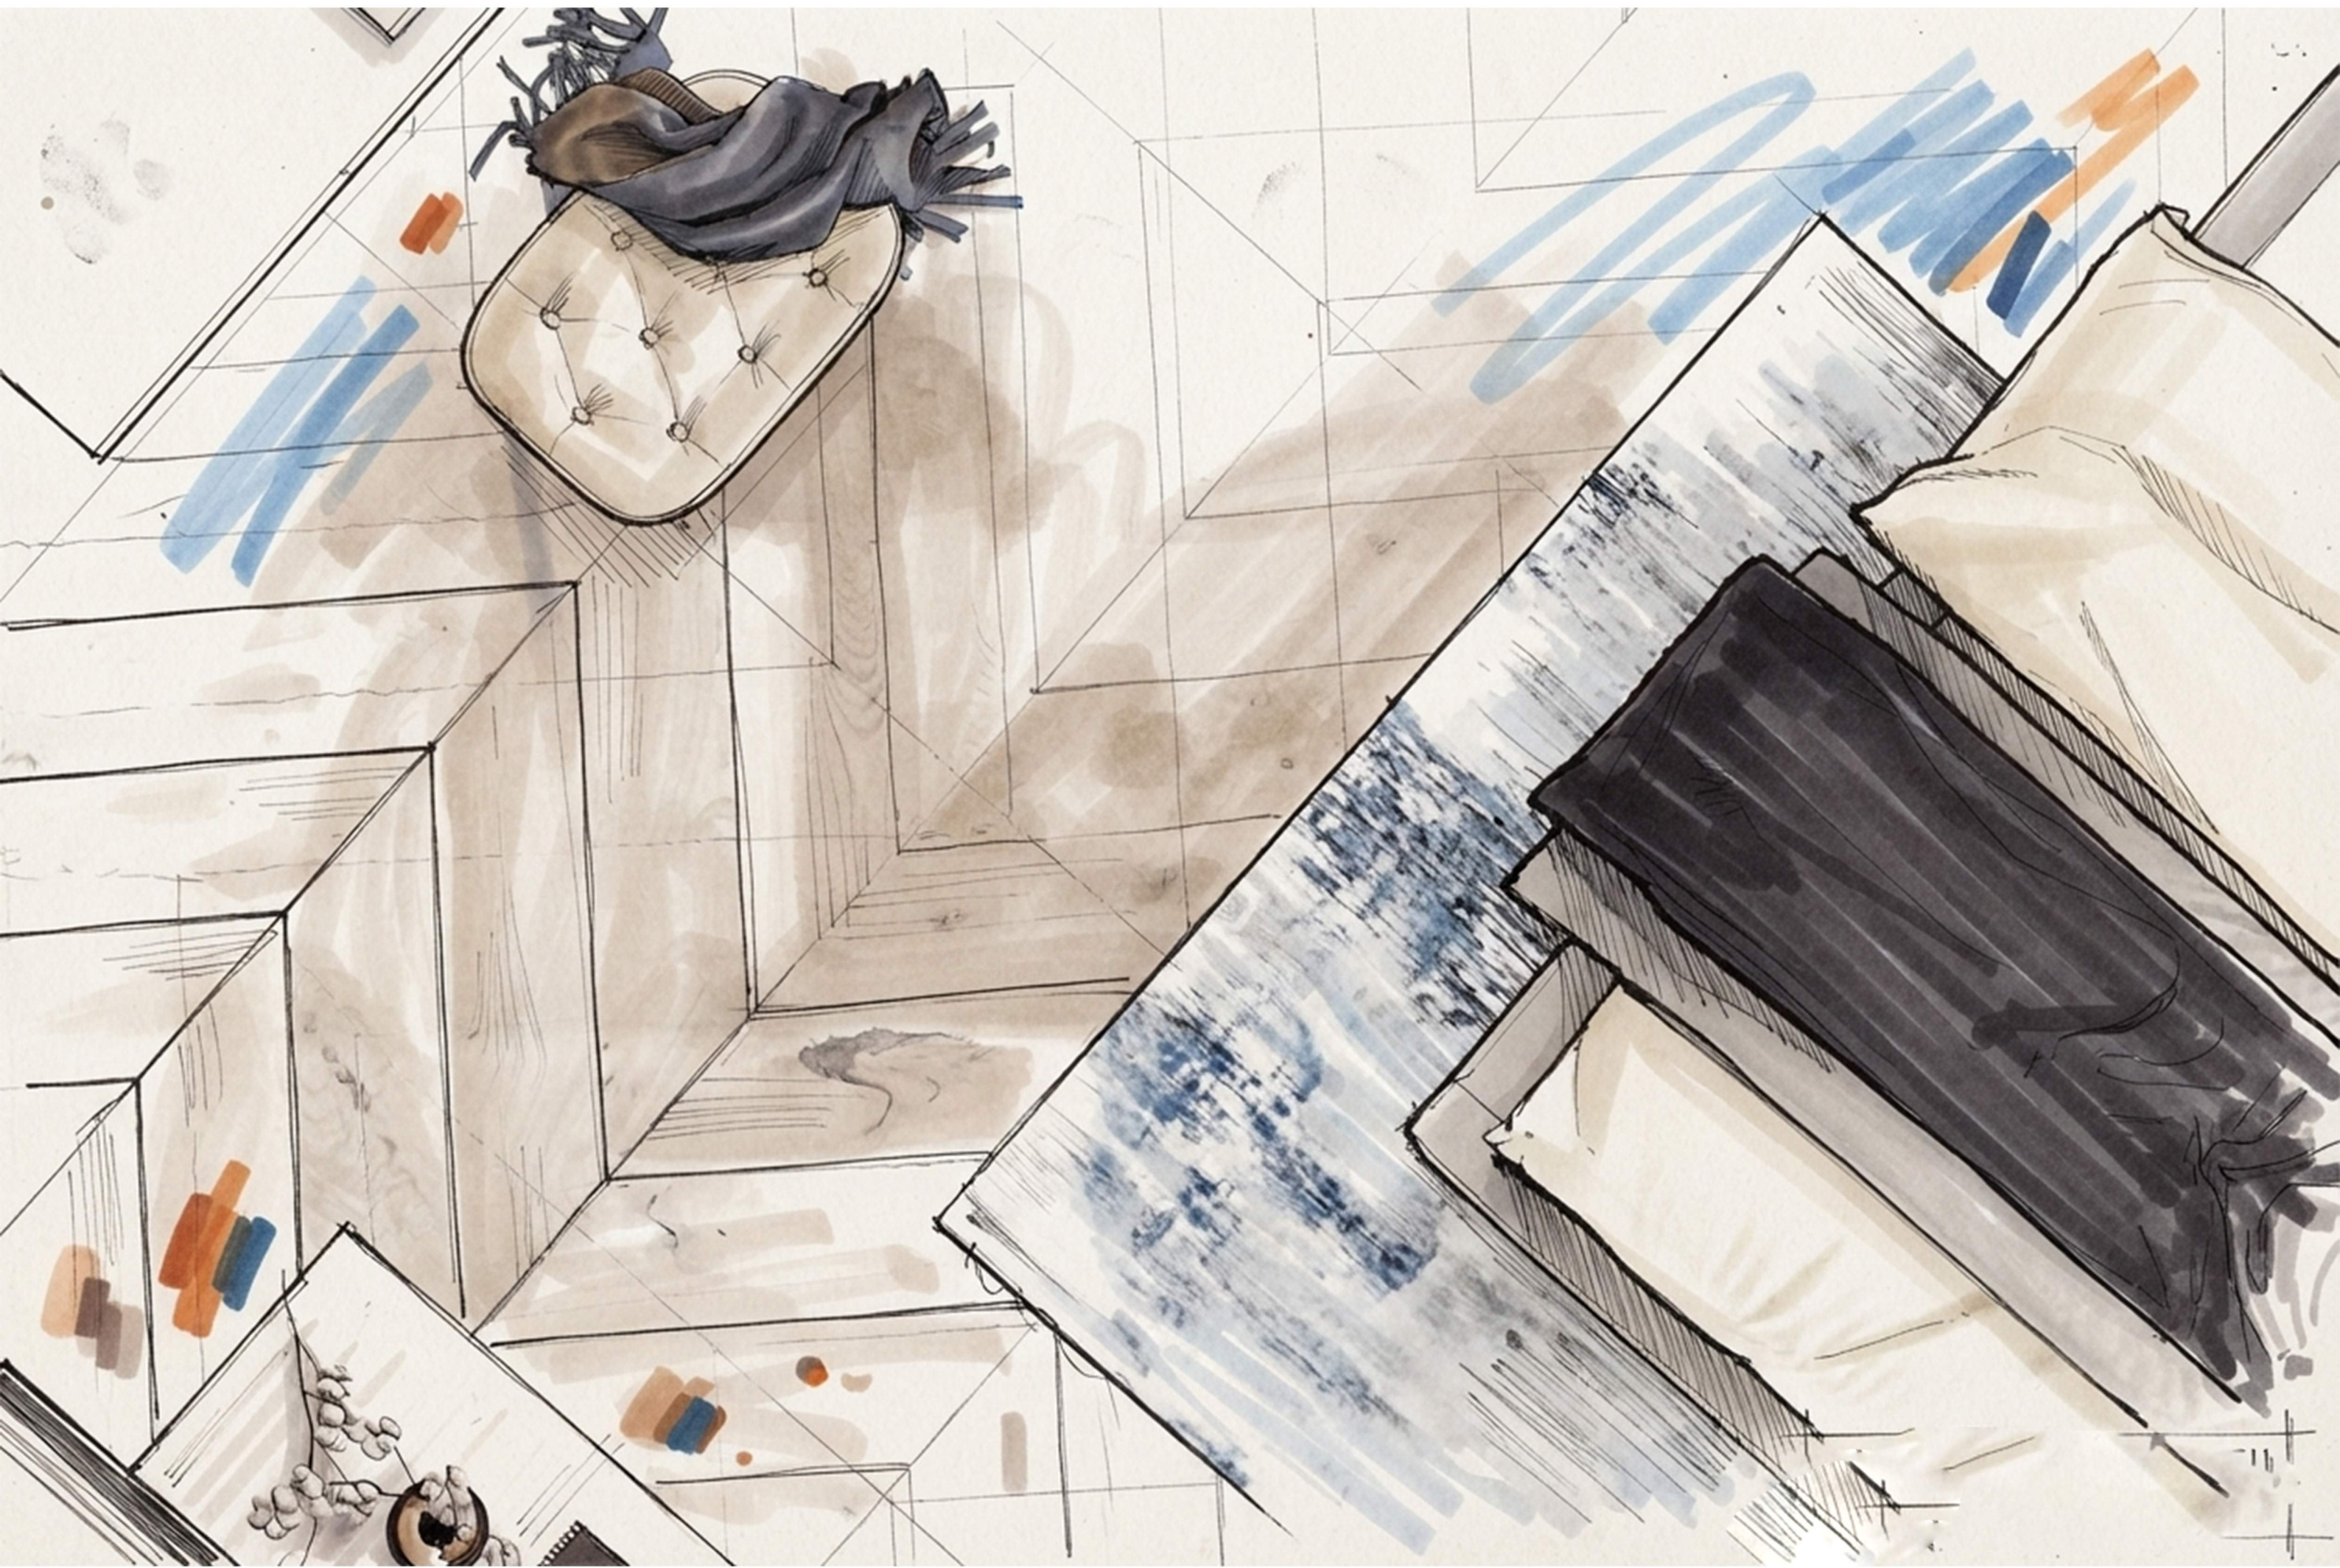


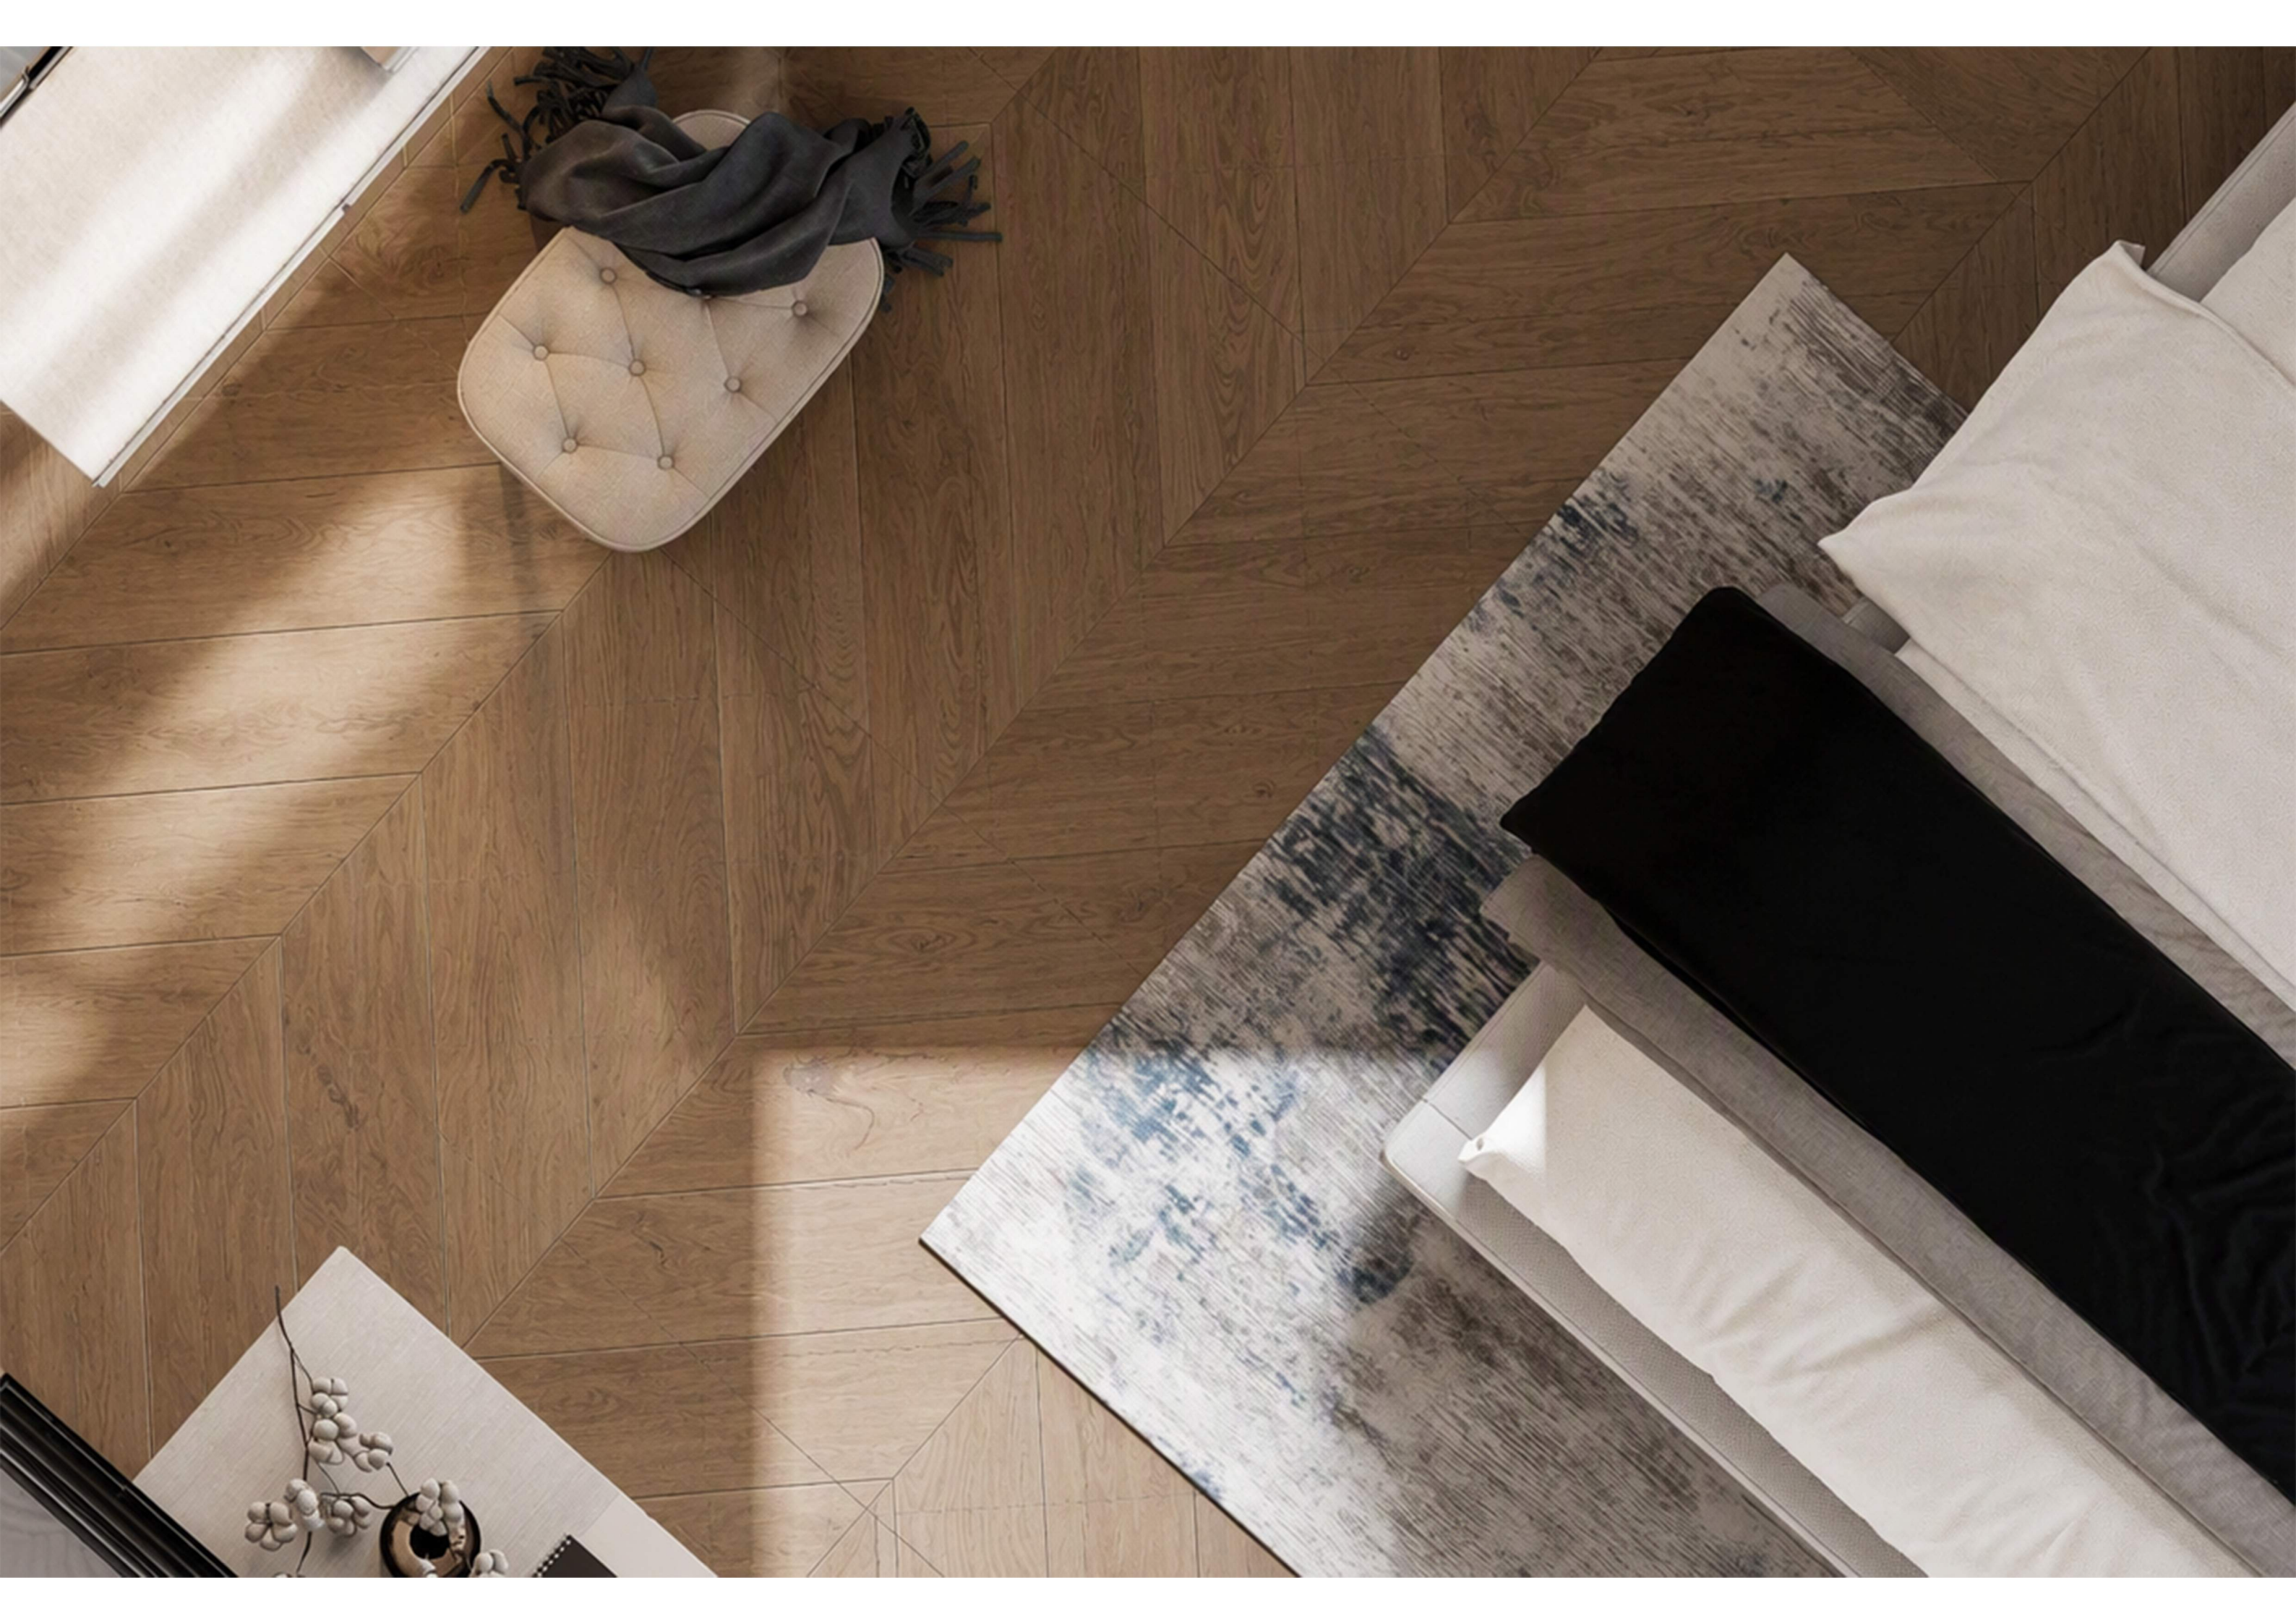


RESIDENTIAL BEDROOM SUITE: MATERIAL & DETAIL BOARD

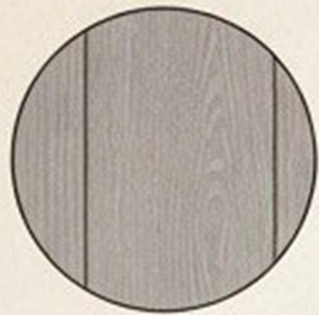


LIGHT OAK FLUTED
PANELING

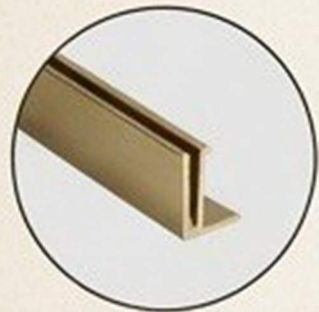

BRASS INLAY
DETAIL

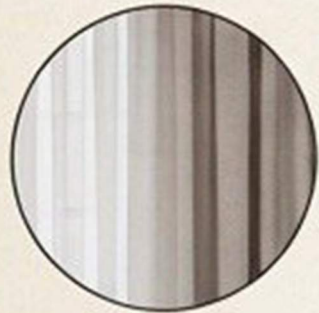

SHEER LINEN
CURTAIN

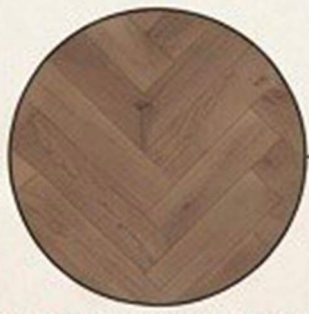

HERRINGBONE
OAK FLOORING

HERRINGBONE OAK
FLOORING



TEXTURED WOVEN
AREA RUG



WARM GREY, CHARCOAL,
BRUSHED BRASS,
OAK WOOD, BEIGE



PENDANT LIGHT:
ART GLASS AND BRASS


GREY JACQUARD
PILLOWS

CUSTOM GREY-WOOD
NIGHTSTANDS


CHARCOAL VELVET THROW

RESIDENTIAL BEDROOM SUITE: DESIGN CONCEPT BOARD


WARM GREY, CHARCOAL, OAK WOOD, BEIGE, BLACK

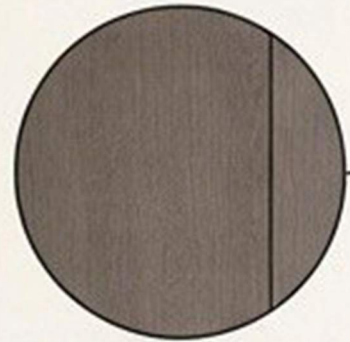

GREY-BROWN OAK
VENEER

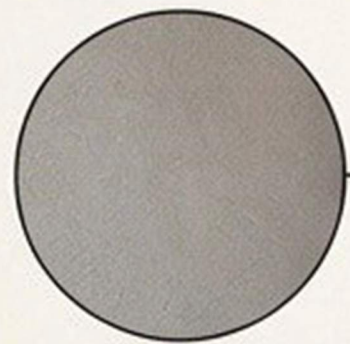


TEXTURED GREY
PLASTER WALL

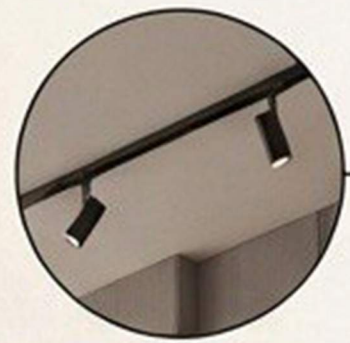

BLACK METAL TRACK
LIGHTING & FRAME



CENTRAL SHELVING UNIT:
WOOD VENEER &
INTEGRATED LIGHTING

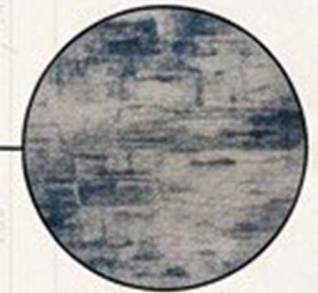

BLUE-GREY
ABSTRACTION
RUG



CHEVRON OAK
FLOORING




CHARCOAL VELVET
THROW & PILLOWS




RESIDENTIAL BEDROOM SUITE: MATERIAL & DETAIL BOARD


WARM GREY, NAVY BLUE, BRUSHED BRASS, OAK WOOD, CREAM

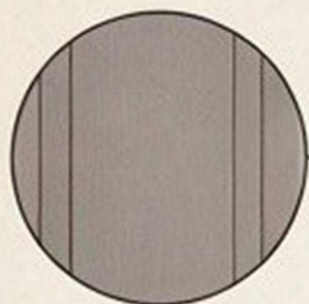


GREY WOOD VENEER
(CABINETRY & WALL PANELS)

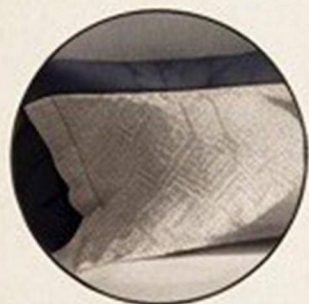


PATTERNED JACQUARD
FABRIC (PILLOWS)

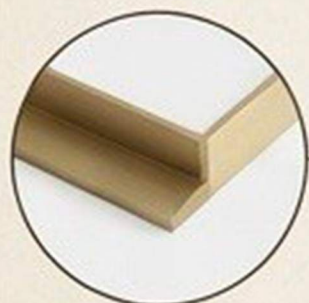


BRASS INLAY DETAIL

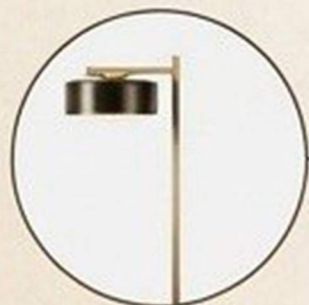


MODERN METAL
FLOOR LAMP

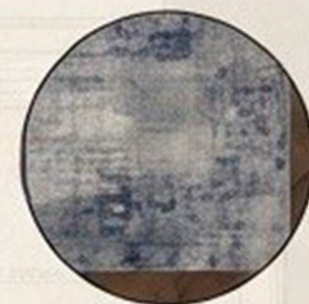

BLUE-GREY
ABSTRACT RUG

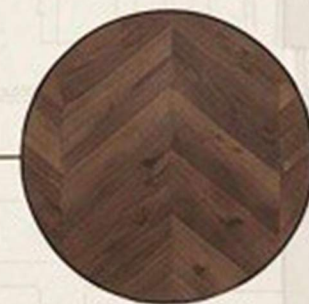

DARK WOOD
CHEVRON FLOORING

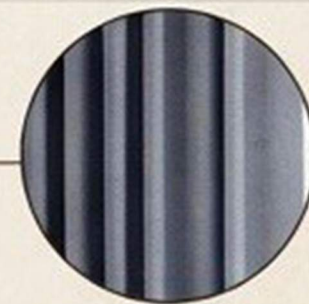


BLUE-GREY LINEN
CURTAINS



NAVY BLUE
ARMCHAIR

NAVY BLUE VELVET
ARMCHAIR

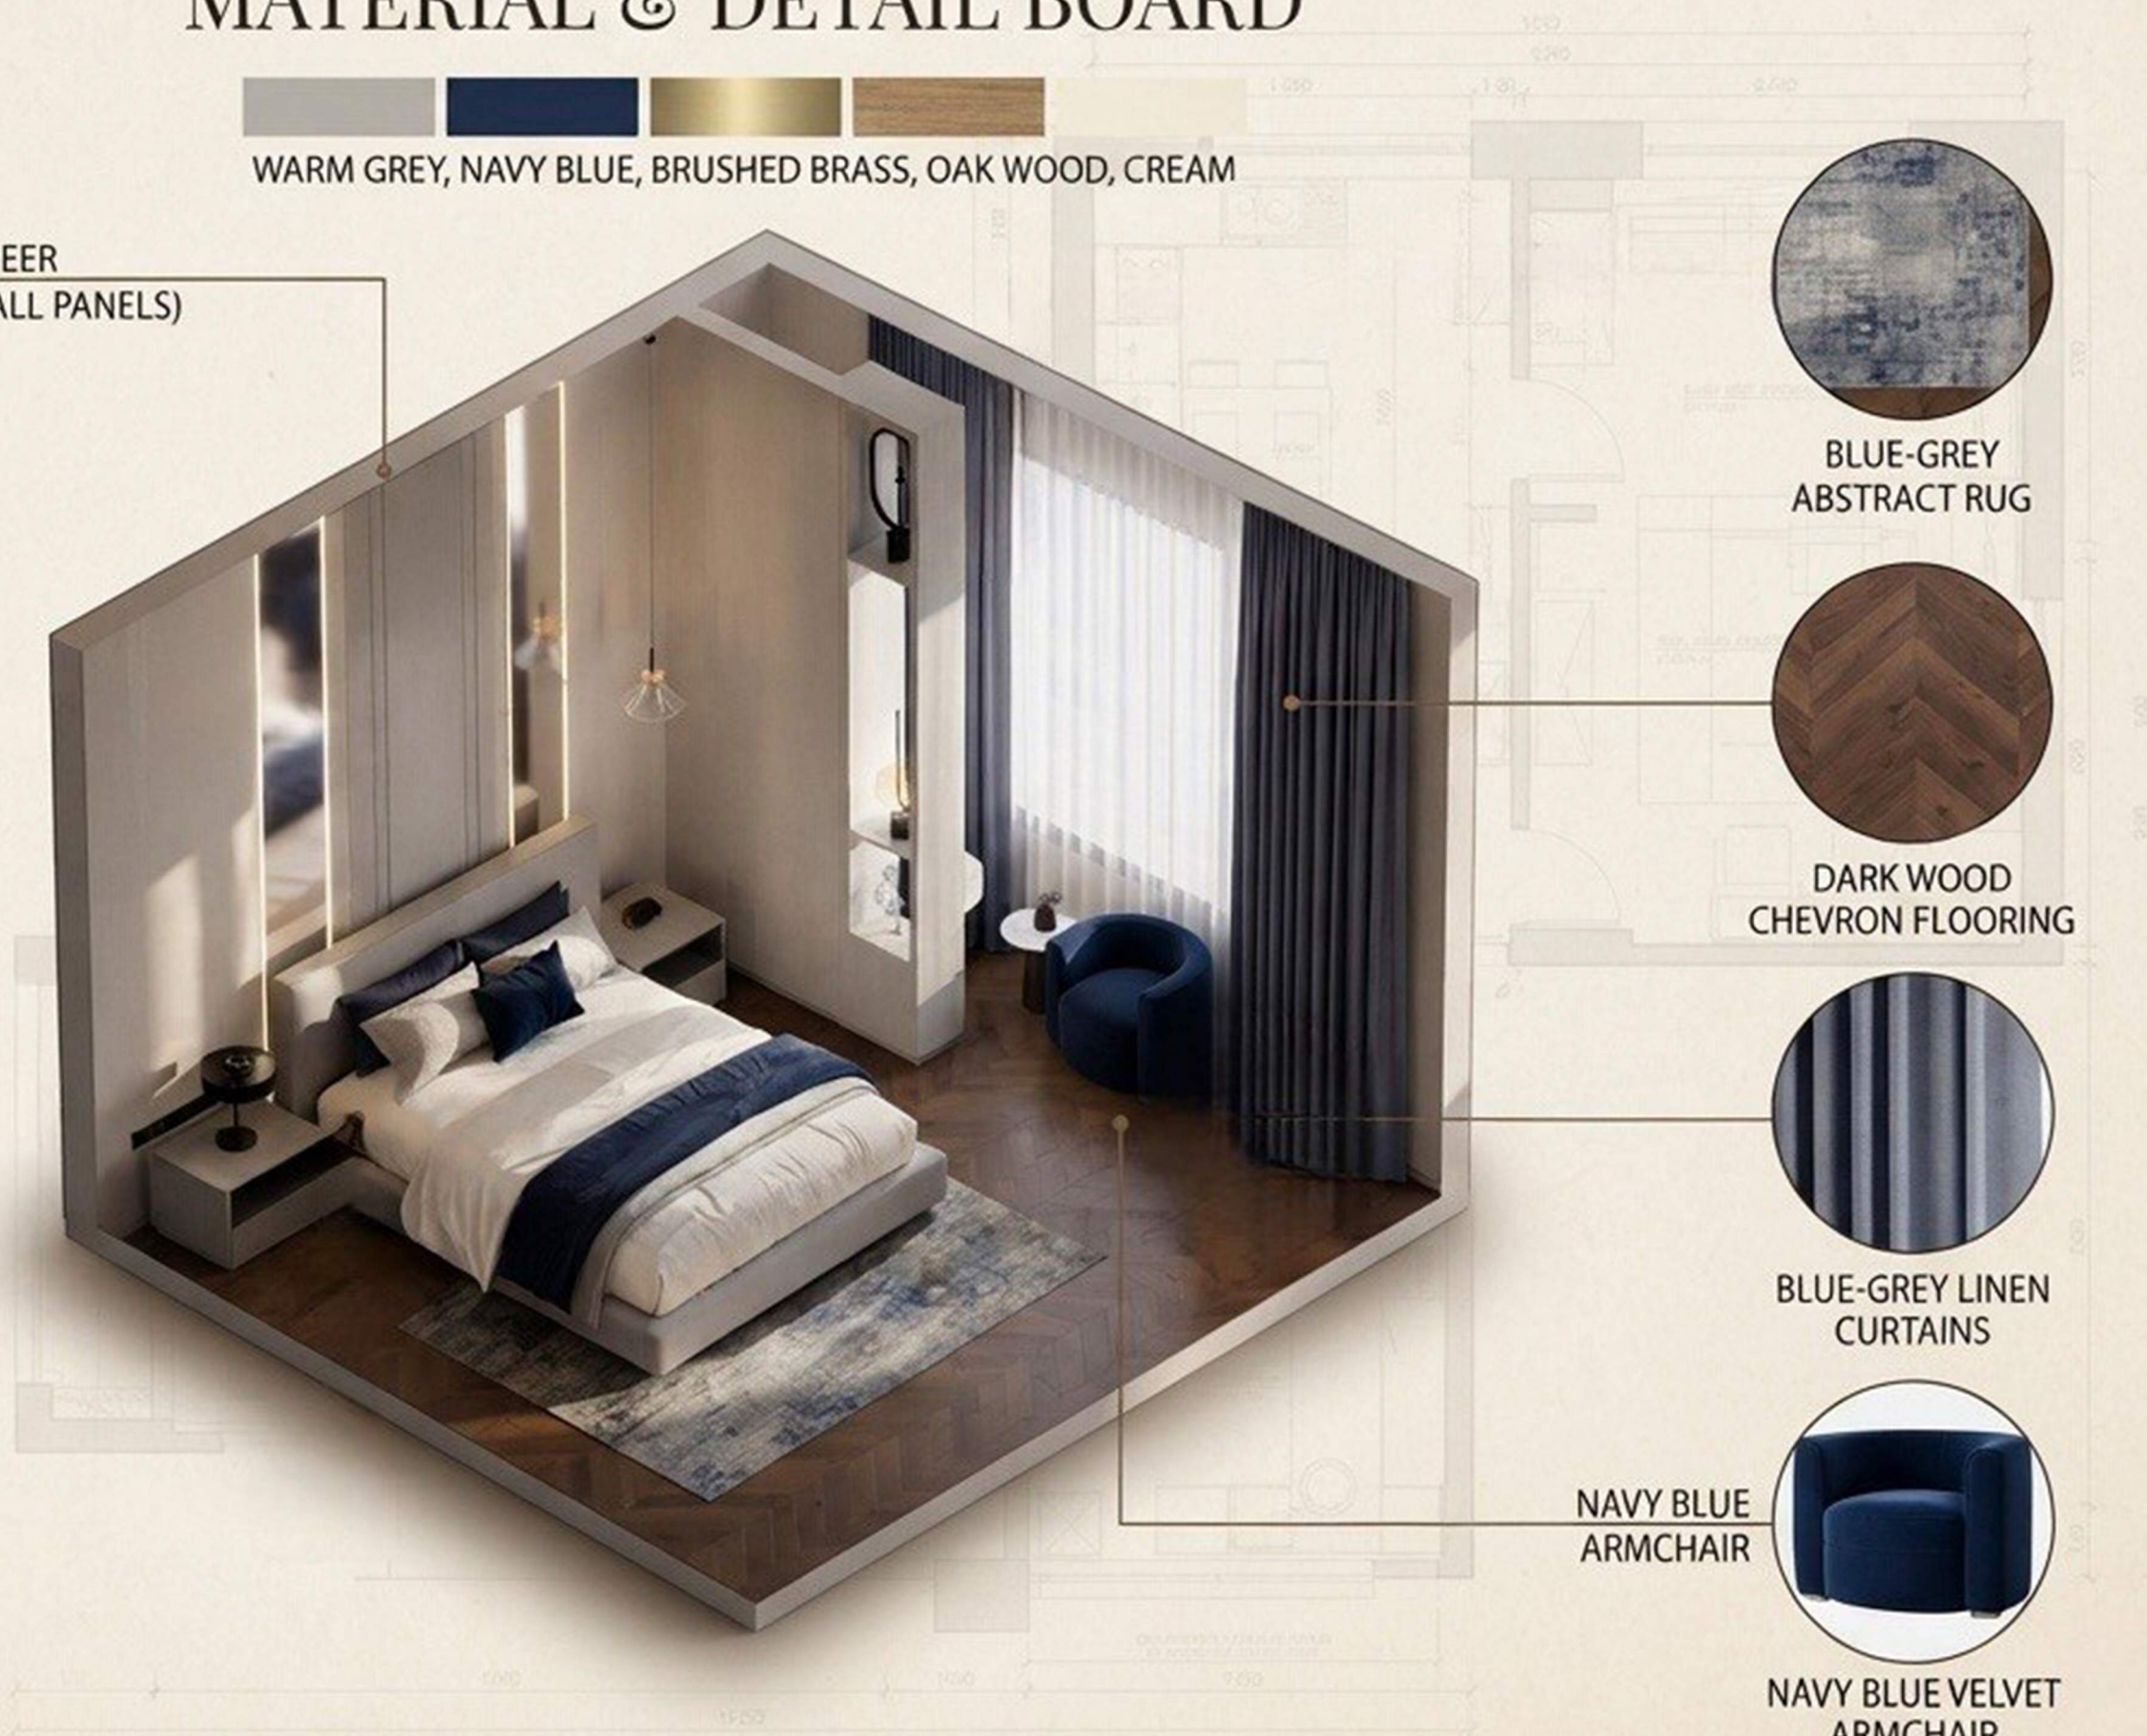



Warm Oak Wood Grain



Greige (Warm Grey)
Textured Fabric

Charcoal Grey Velvet



Muted Blue-Grey
Leather




Matte Black Met.
Metal



Integrated Warm LED

PROJECT:
THE OAKHAVEN SUITE
DESIGN DIRECTION:
SOFT INDUSTRIAL LUXE

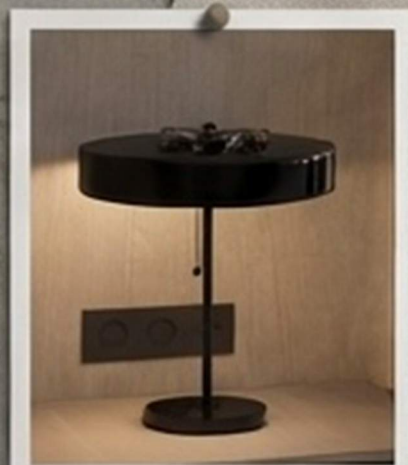

Custom Matte Black Lamp




Charcoal Grey Velvet

Muted Blue-Grey
Leather



Soft Warm White

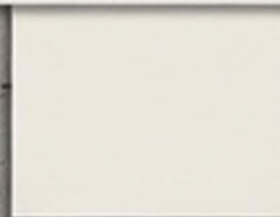

Vertical Oak Slat



Mirror Accents



Herringbone Oak



Linen Headboard - Greige



Vanity Stool - Leather



Bedside Lamp - Warm LED



Charcoal Velvet



Custom Oak Millwork

Vertical LED Cove Lighting



Oak Veneer - Warm Tone



Dark Metal Trim



Linen is
Linen Headboard



Vanity - Marble Top & Mirror



4x6"



BEDSIDE AMBIENCE

Custom Matte
Black Lamp

5x7"

5x7"



Charcol throw after
teiver blanket

Integrated
Vertical Vertical LED




Sketch on high-quality
textured drawing paper

Warm Wak

5x5"

Fluted Glass
Wardrobe

SHELF DECOR CURATION

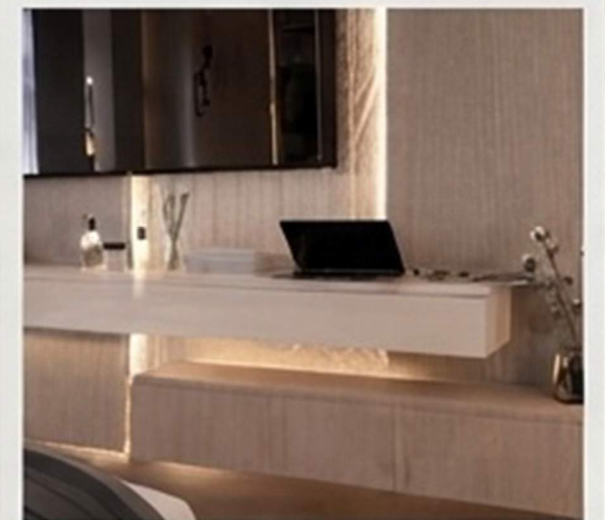

MEDIA & VANITY ZONE



Warm Oak



Greige



Herrering floor
from herrowing hapor